CADASTRAL PLAN SHOWING APPROXIMATE AREAS PROPOSED FOR FUTURE DEVELOPMENT AT SAM LORDS ESTATE SAINT PHILIP

of

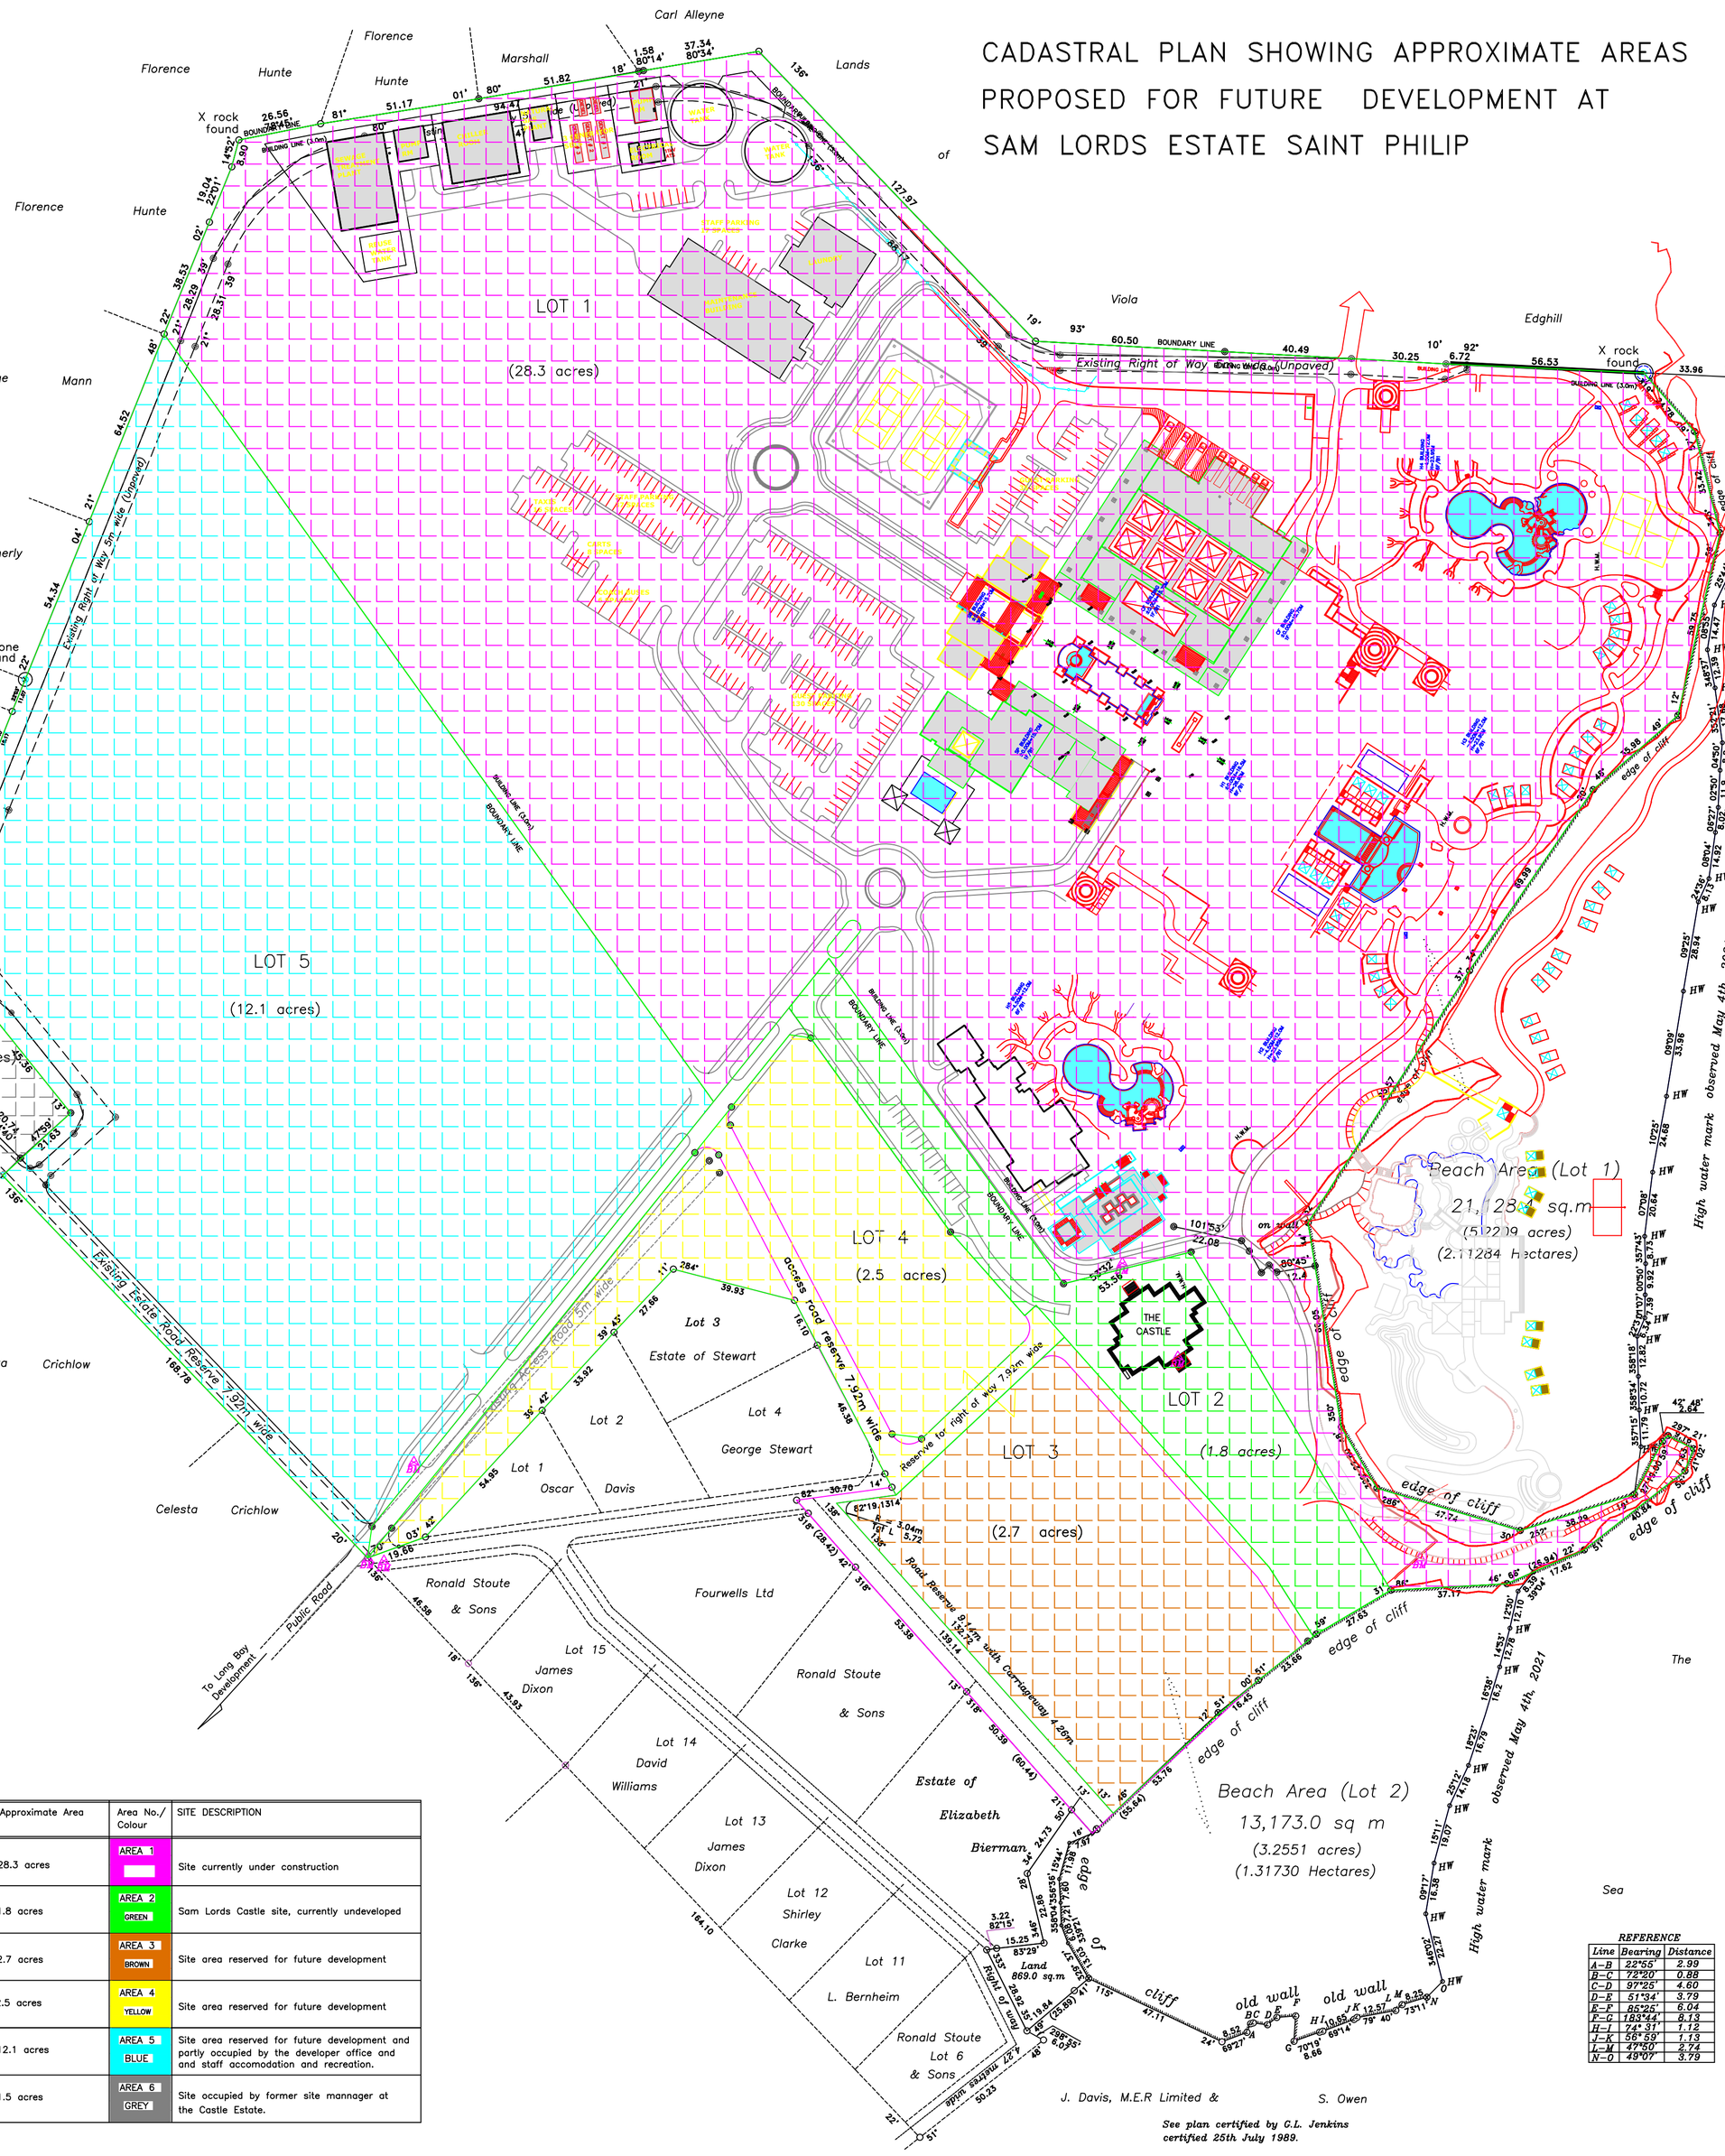

PROPOSED LOT NUMBER	Approximate Area	Area No./ Colour	SITE DESCRIPTION
LOT 1	28.3 acres	AREA 1	Site currently under construction
LOT 2	1.8 acres	AREA 2 GREEN	Sam Lords Castle site, currently undeveloped
LOT 3	2.7 acres	AREA 3 BROWN	Site area reserved for future development
LOT 4	2.5 acres	AREA 4 YELLOW	Site area reserved for future development
LOT 5	12.1 acres	AREA 5 BLUE	Site area reserved for future development and partly occupied by the developer office and and staff accomodation and recreation.
LOT 6	1.5 acres	AREA 6 GREY	Site occupied by former site mannager at the Castle Estate.

REFERENCE

Line	Bearing	Distance
A–B	22°55'	2.99
B–C	72°20'	0.88
C–D	97°25'	4.60
D–E	51°34'	3.79
E–F	85°25'	6.04
F–G	183°44'	8.13
H–I	74° 31'	1.12
J–K	56°59'	1.13
L–M	47°50'	2.74
N–O	49°07'	3.79

J. Davis, M.E.R Limited & S. Owen

See plan certified by C.L. Jenkins certified 25th July 1989.

PREPARED BY: LP INTEGRATED SURVEYS INC.

ON BEHALF OF: BARBADOS TOURISM MANAGEMMENT INC.

SCALE 1:1250m

JULY 2021